ST. MARKS EPISCOPAL CHURCH
COURTYARD AND COLUMBARIUM PROJECT

DESIGNED BY: Ashleigh Kritzberger
marshall.ashleigh@gmail.com, 540.520.5349

PLANT SCHEDULE

SYMBOL	QUANTITY	BOTANICAL NAME	COMMON NAME	SIZE
AG	3	ACER GRISEUM	PAPERBARK MAPLE	1-2"CAL
DR	2	BUXUS DEE RUNK	DEE RUNK BOXWOOD	36" IN
LL	9	HYDRANGEA PANICULATA 'JANE' PP#22,330	LITTLE LIME HYDRANGEA	#3
LM	6	BUXUS 'LITTLE MISSY'	LITTLE MISSY BOXWOOD	#3
CG	15	DISTYLIUM 'PIIDIST-V'	CINNAMON GIRL DISTYLIUM	#3

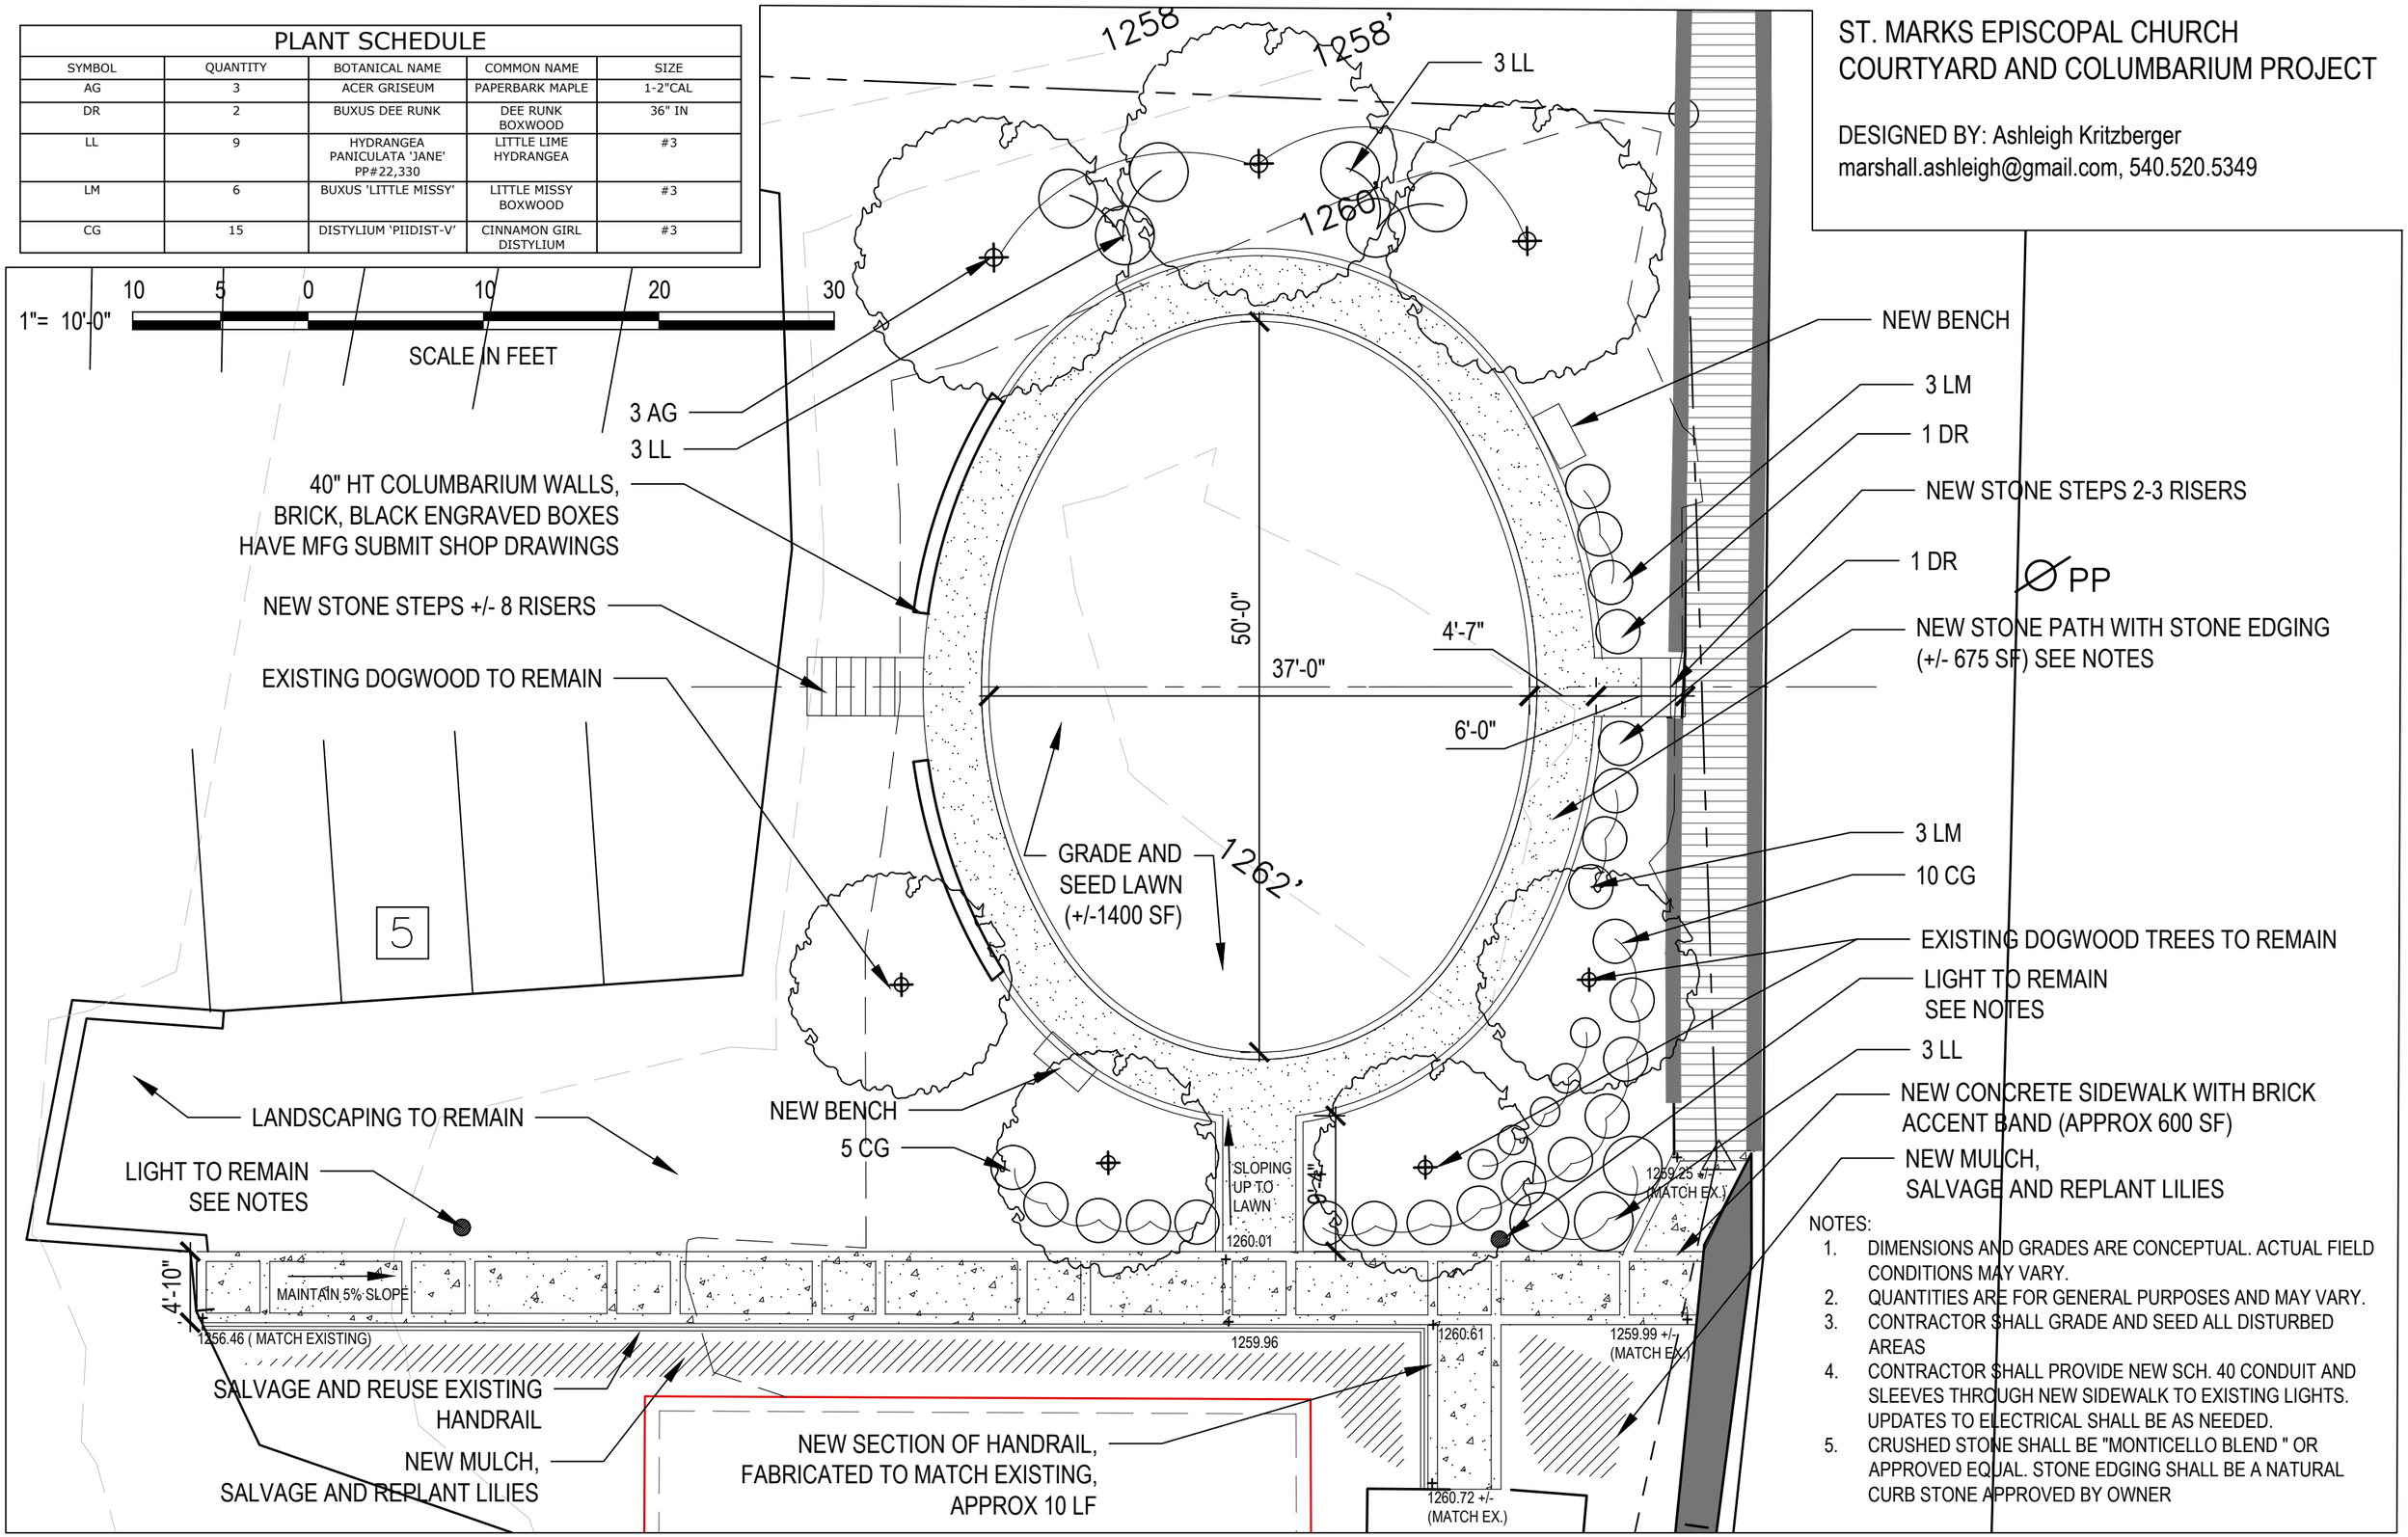

NOTES:

1. DIMENSIONS AND GRADES ARE CONCEPTUAL. ACTUAL FIELD CONDITIONS MAY VARY.
2. QUANTITIES ARE FOR GENERAL PURPOSES AND MAY VARY.
3. CONTRACTOR SHALL GRADE AND SEED ALL DISTURBED AREAS
4. CONTRACTOR SHALL PROVIDE NEW SCH. 40 CONDUIT AND SLEEVES THROUGH NEW SIDEWALK TO EXISTING LIGHTS. UPDATES TO ELECTRICAL SHALL BE AS NEEDED.
5. CRUSHED STONE SHALL BE "MONTICELLO BLEND " OR APPROVED EQUAL. STONE EDGING SHALL BE A NATURAL CURB STONE APPROVED BY OWNER